



Legend


	New Tactiles
	New Shared Path
	New Line Marking
	No-Stopping At All Times Line
	Traffic Signal
	Shared Path Markings
	Street Light

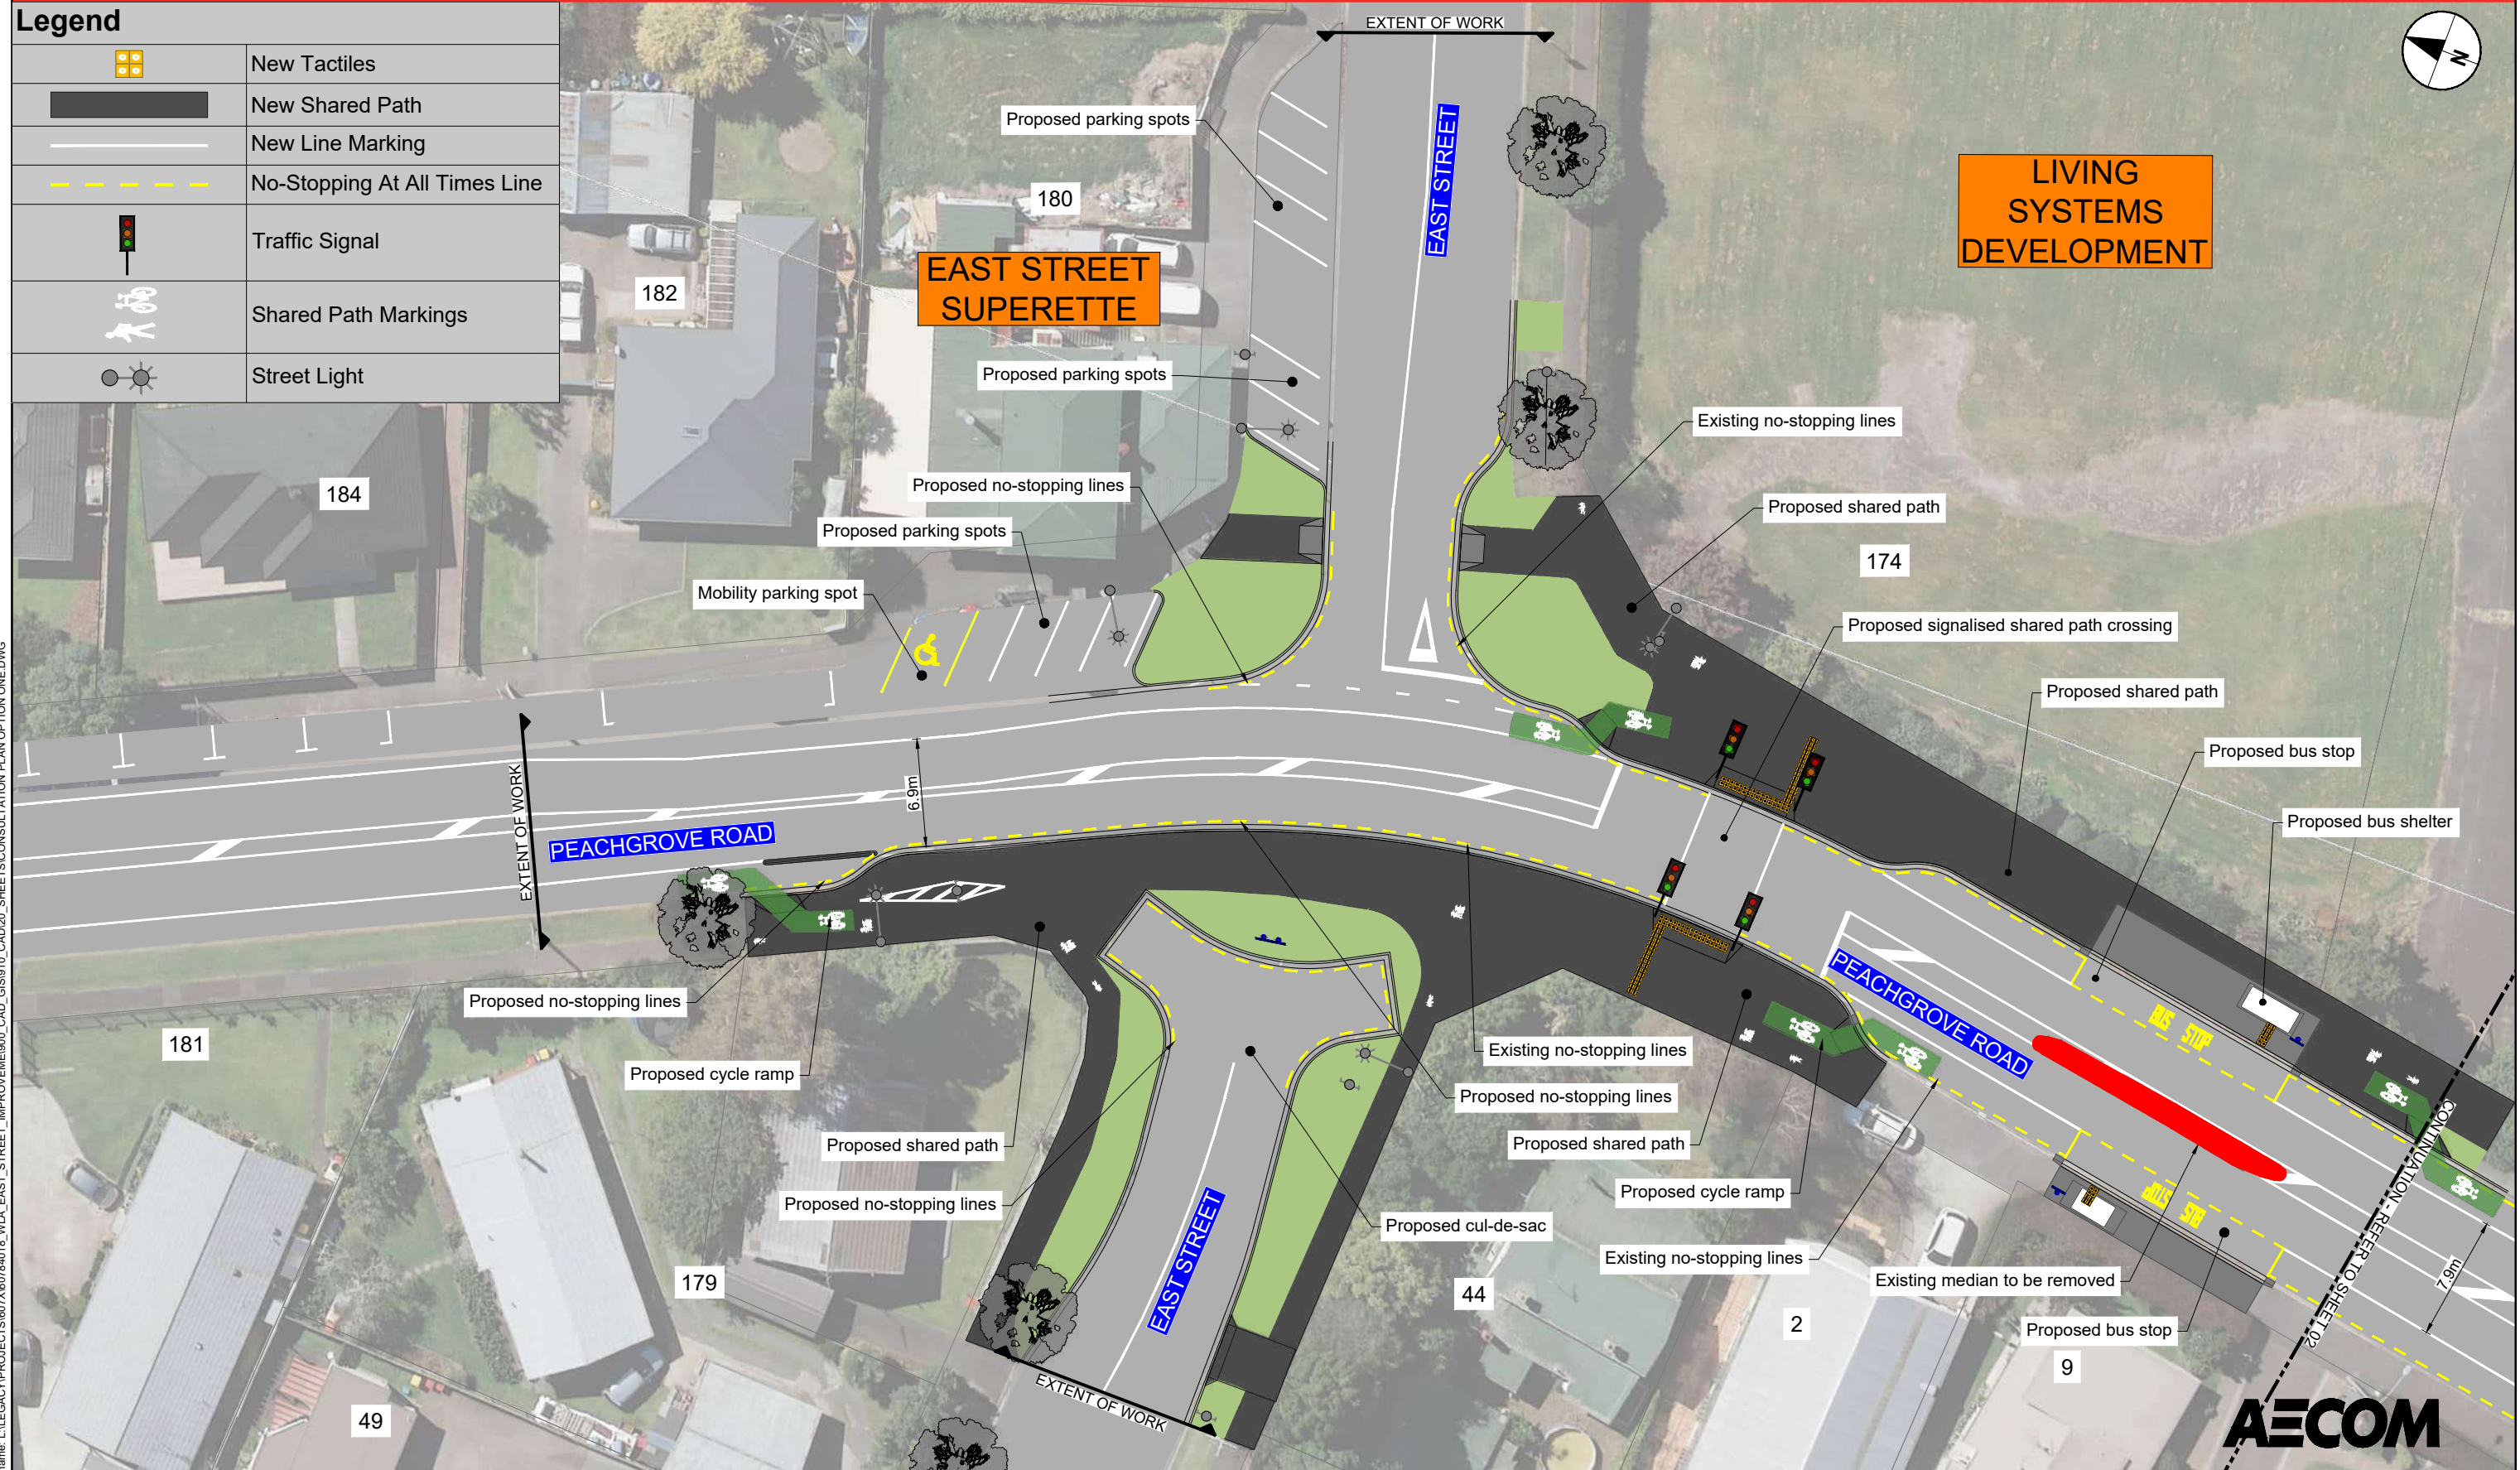

Legend

	New Tactiles
	New Shared Path
	New Line Marking
	No-Stopping At All Times Line
	Traffic Signal
	Shared Path Markings
	Street Light
	Left turn out lane access

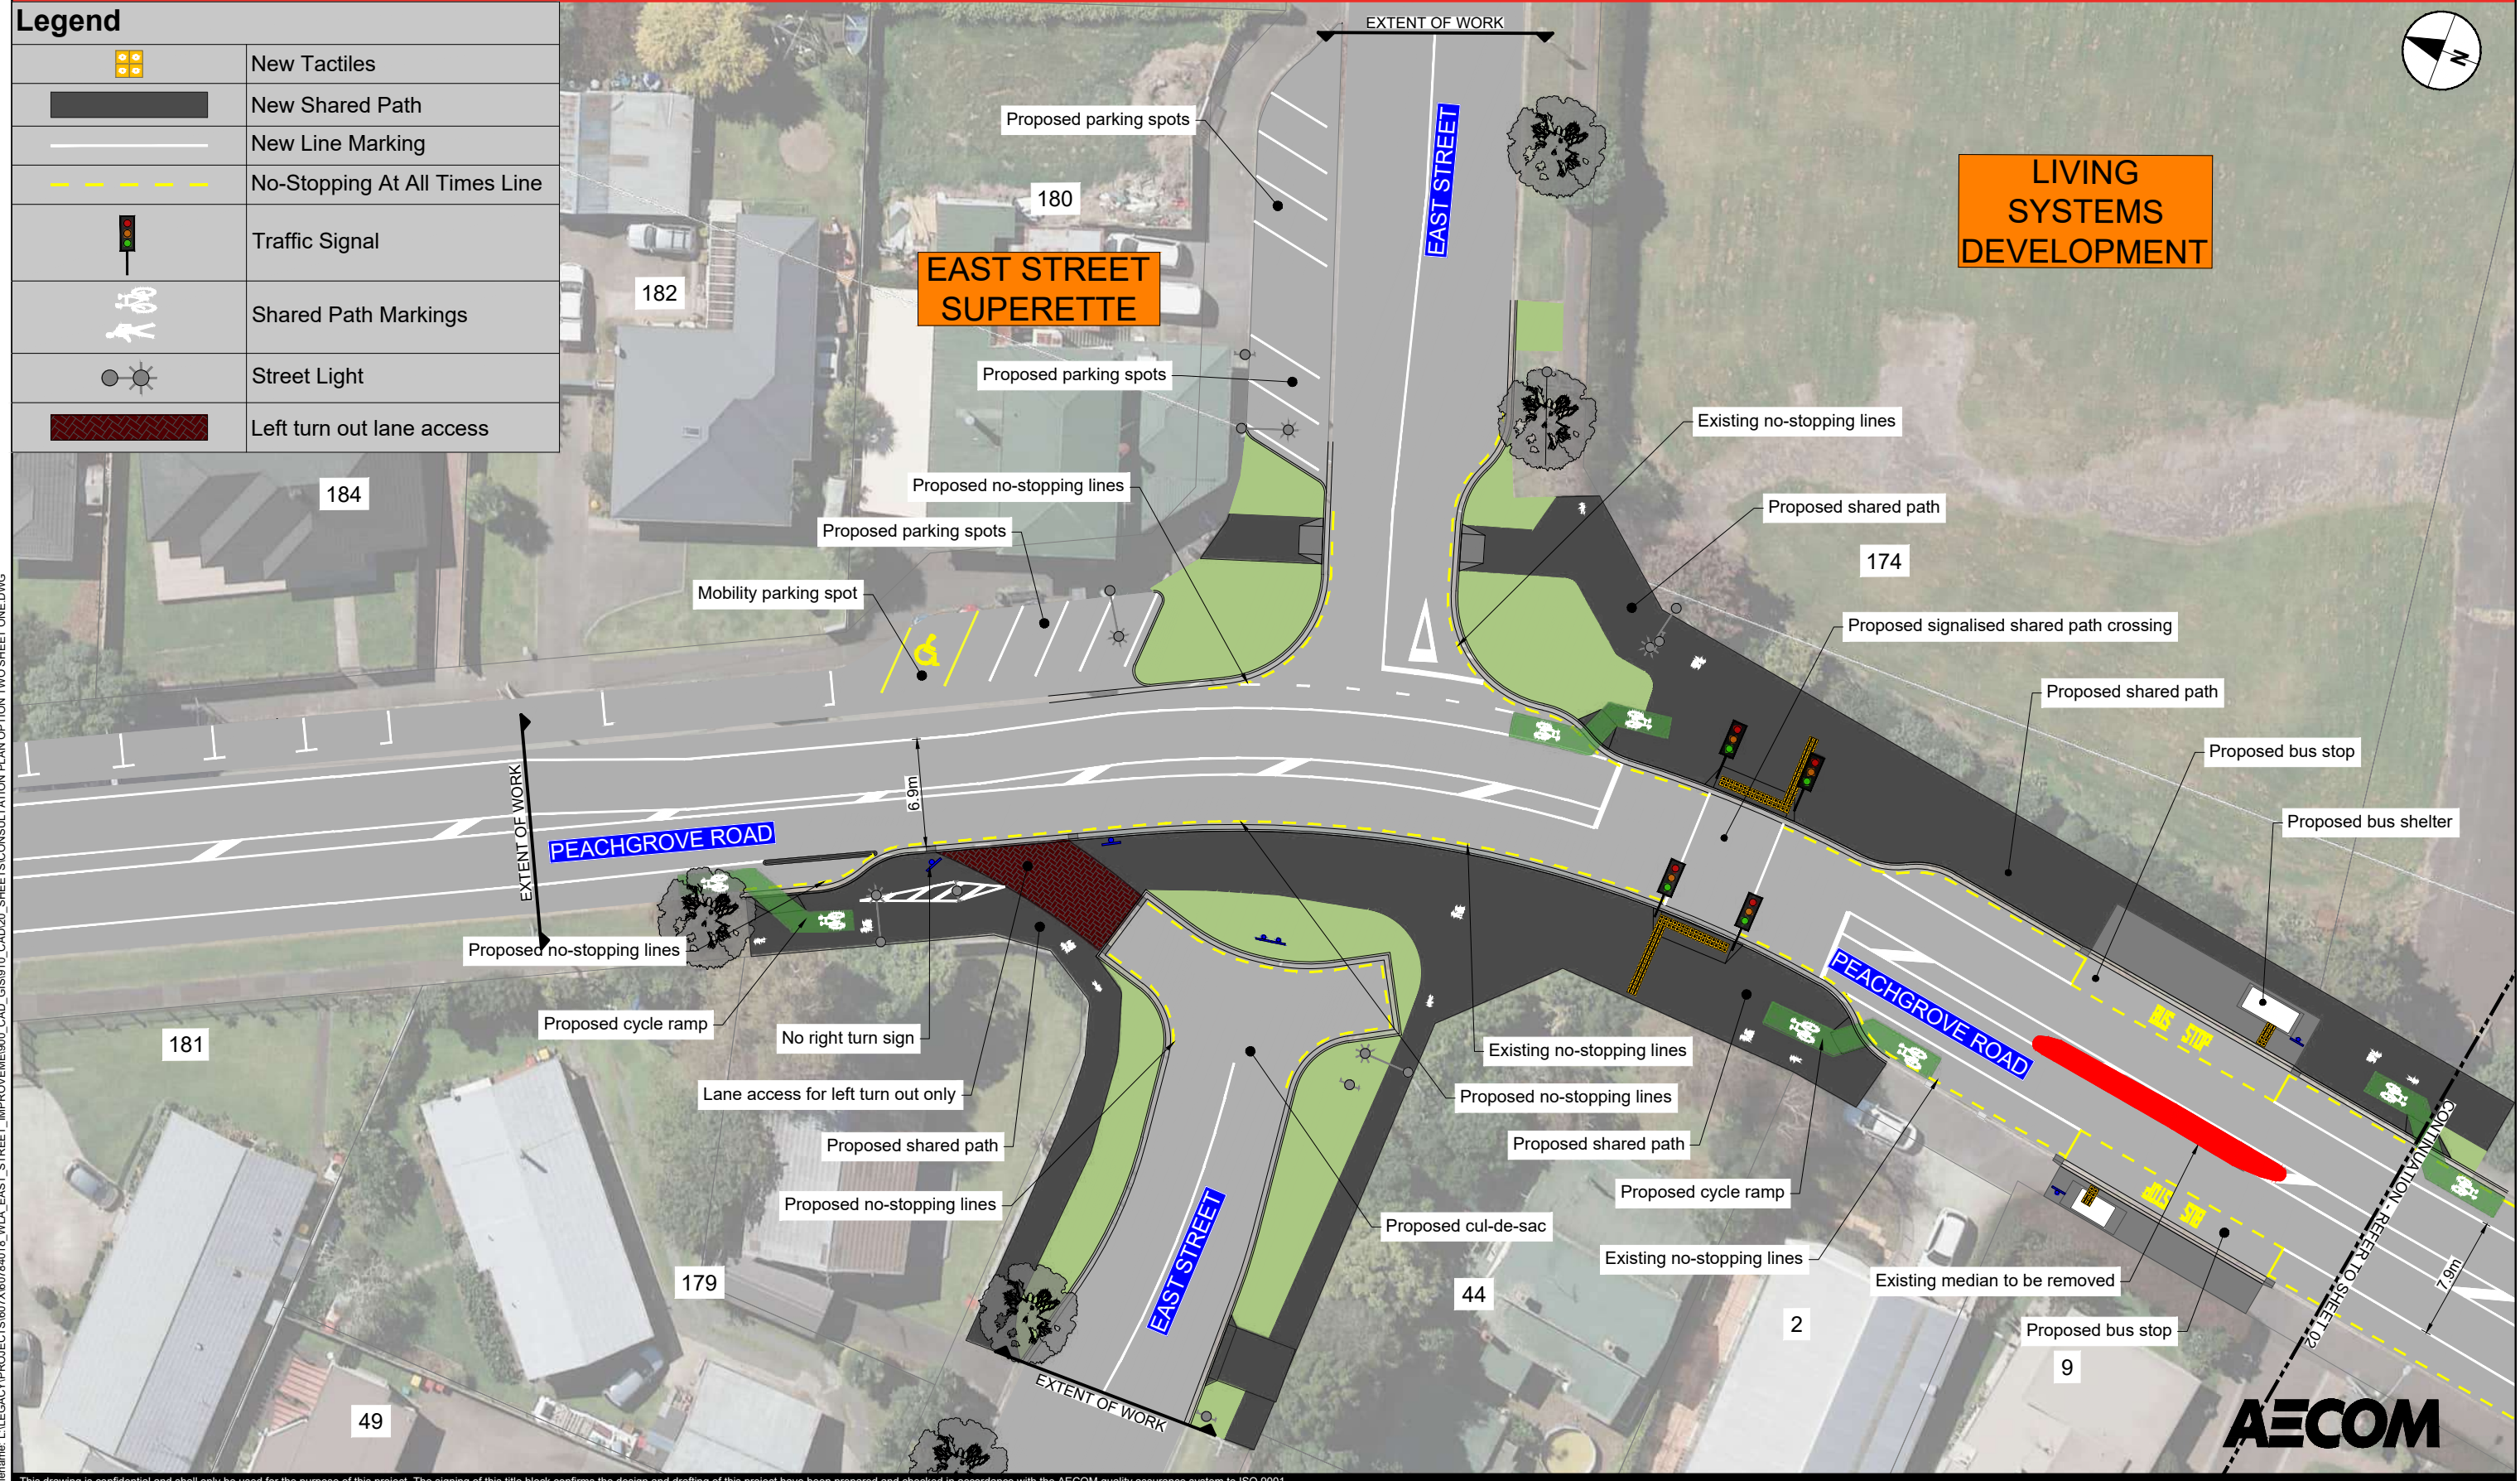

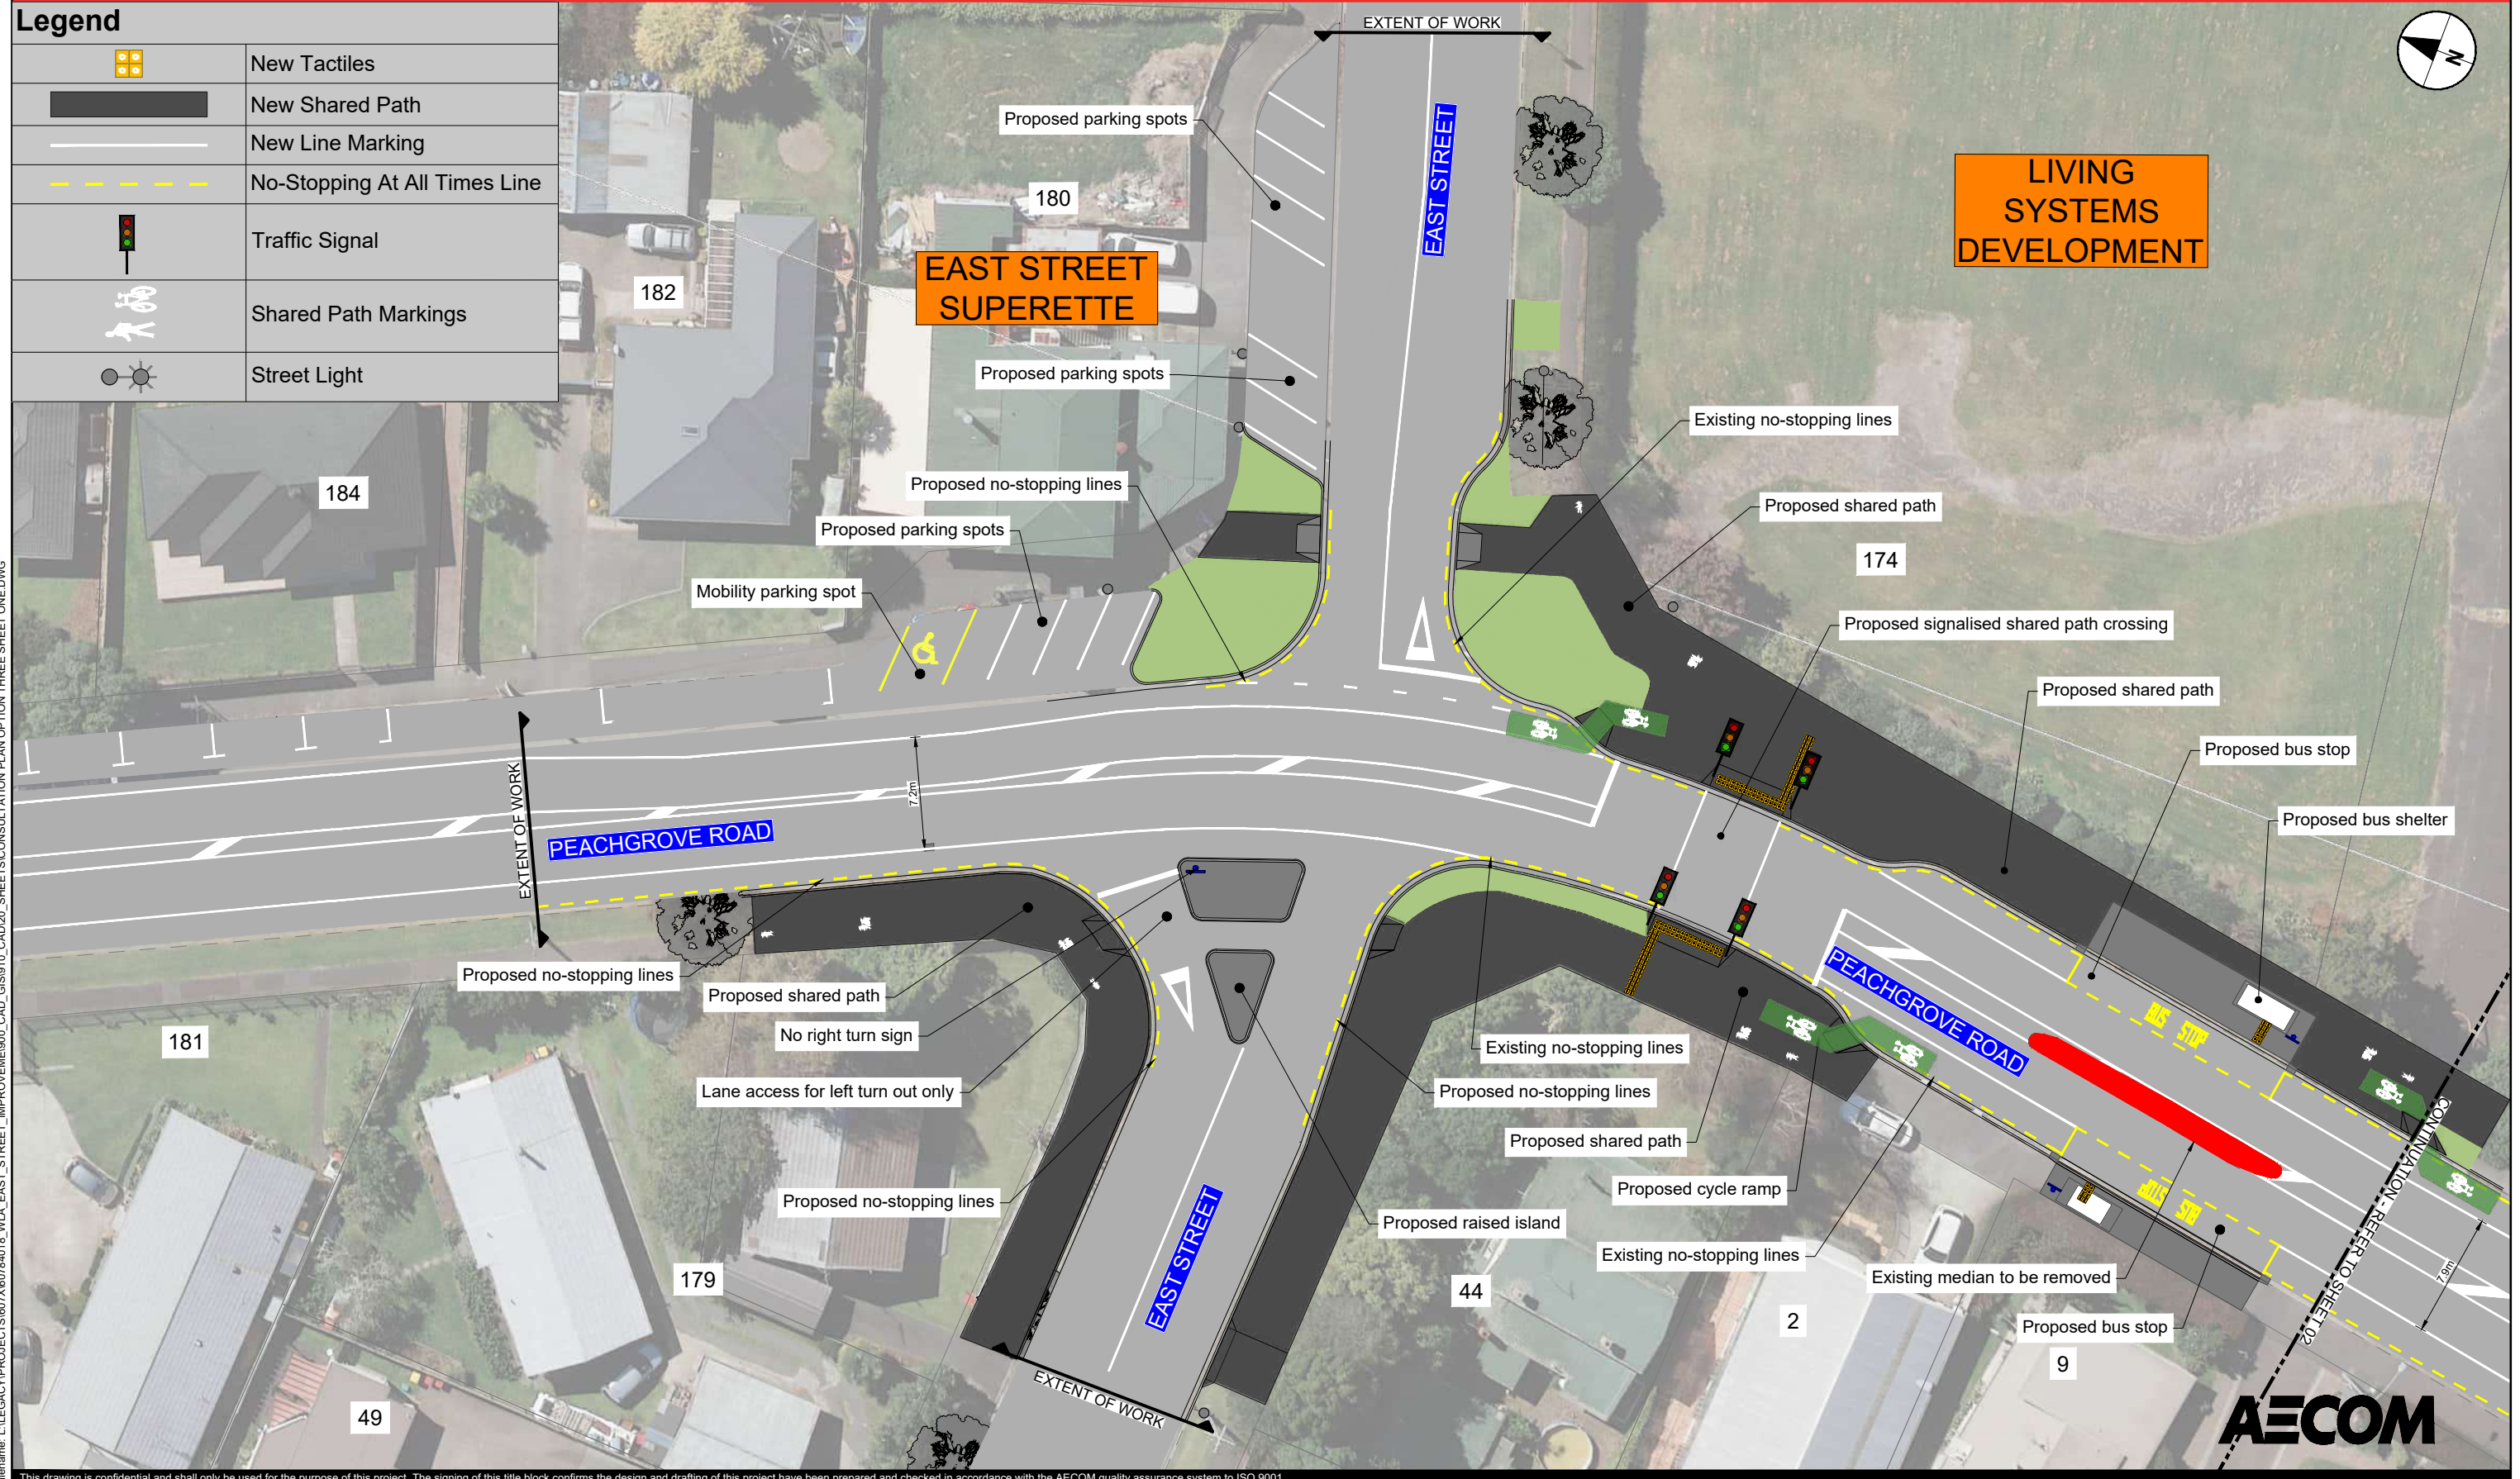

Last saved by: ZHANGA7(2026-05-20) Last Plotter: 2026-05-20
Filename: L:\LEGACY\PROJECTS\907\X6074018_VIA_EAST_STREET_IMPROVEMENTS\CAD\20_SHEETS\CONSULTATION PLAN OPTION THREE SHEET ONE.DWG