



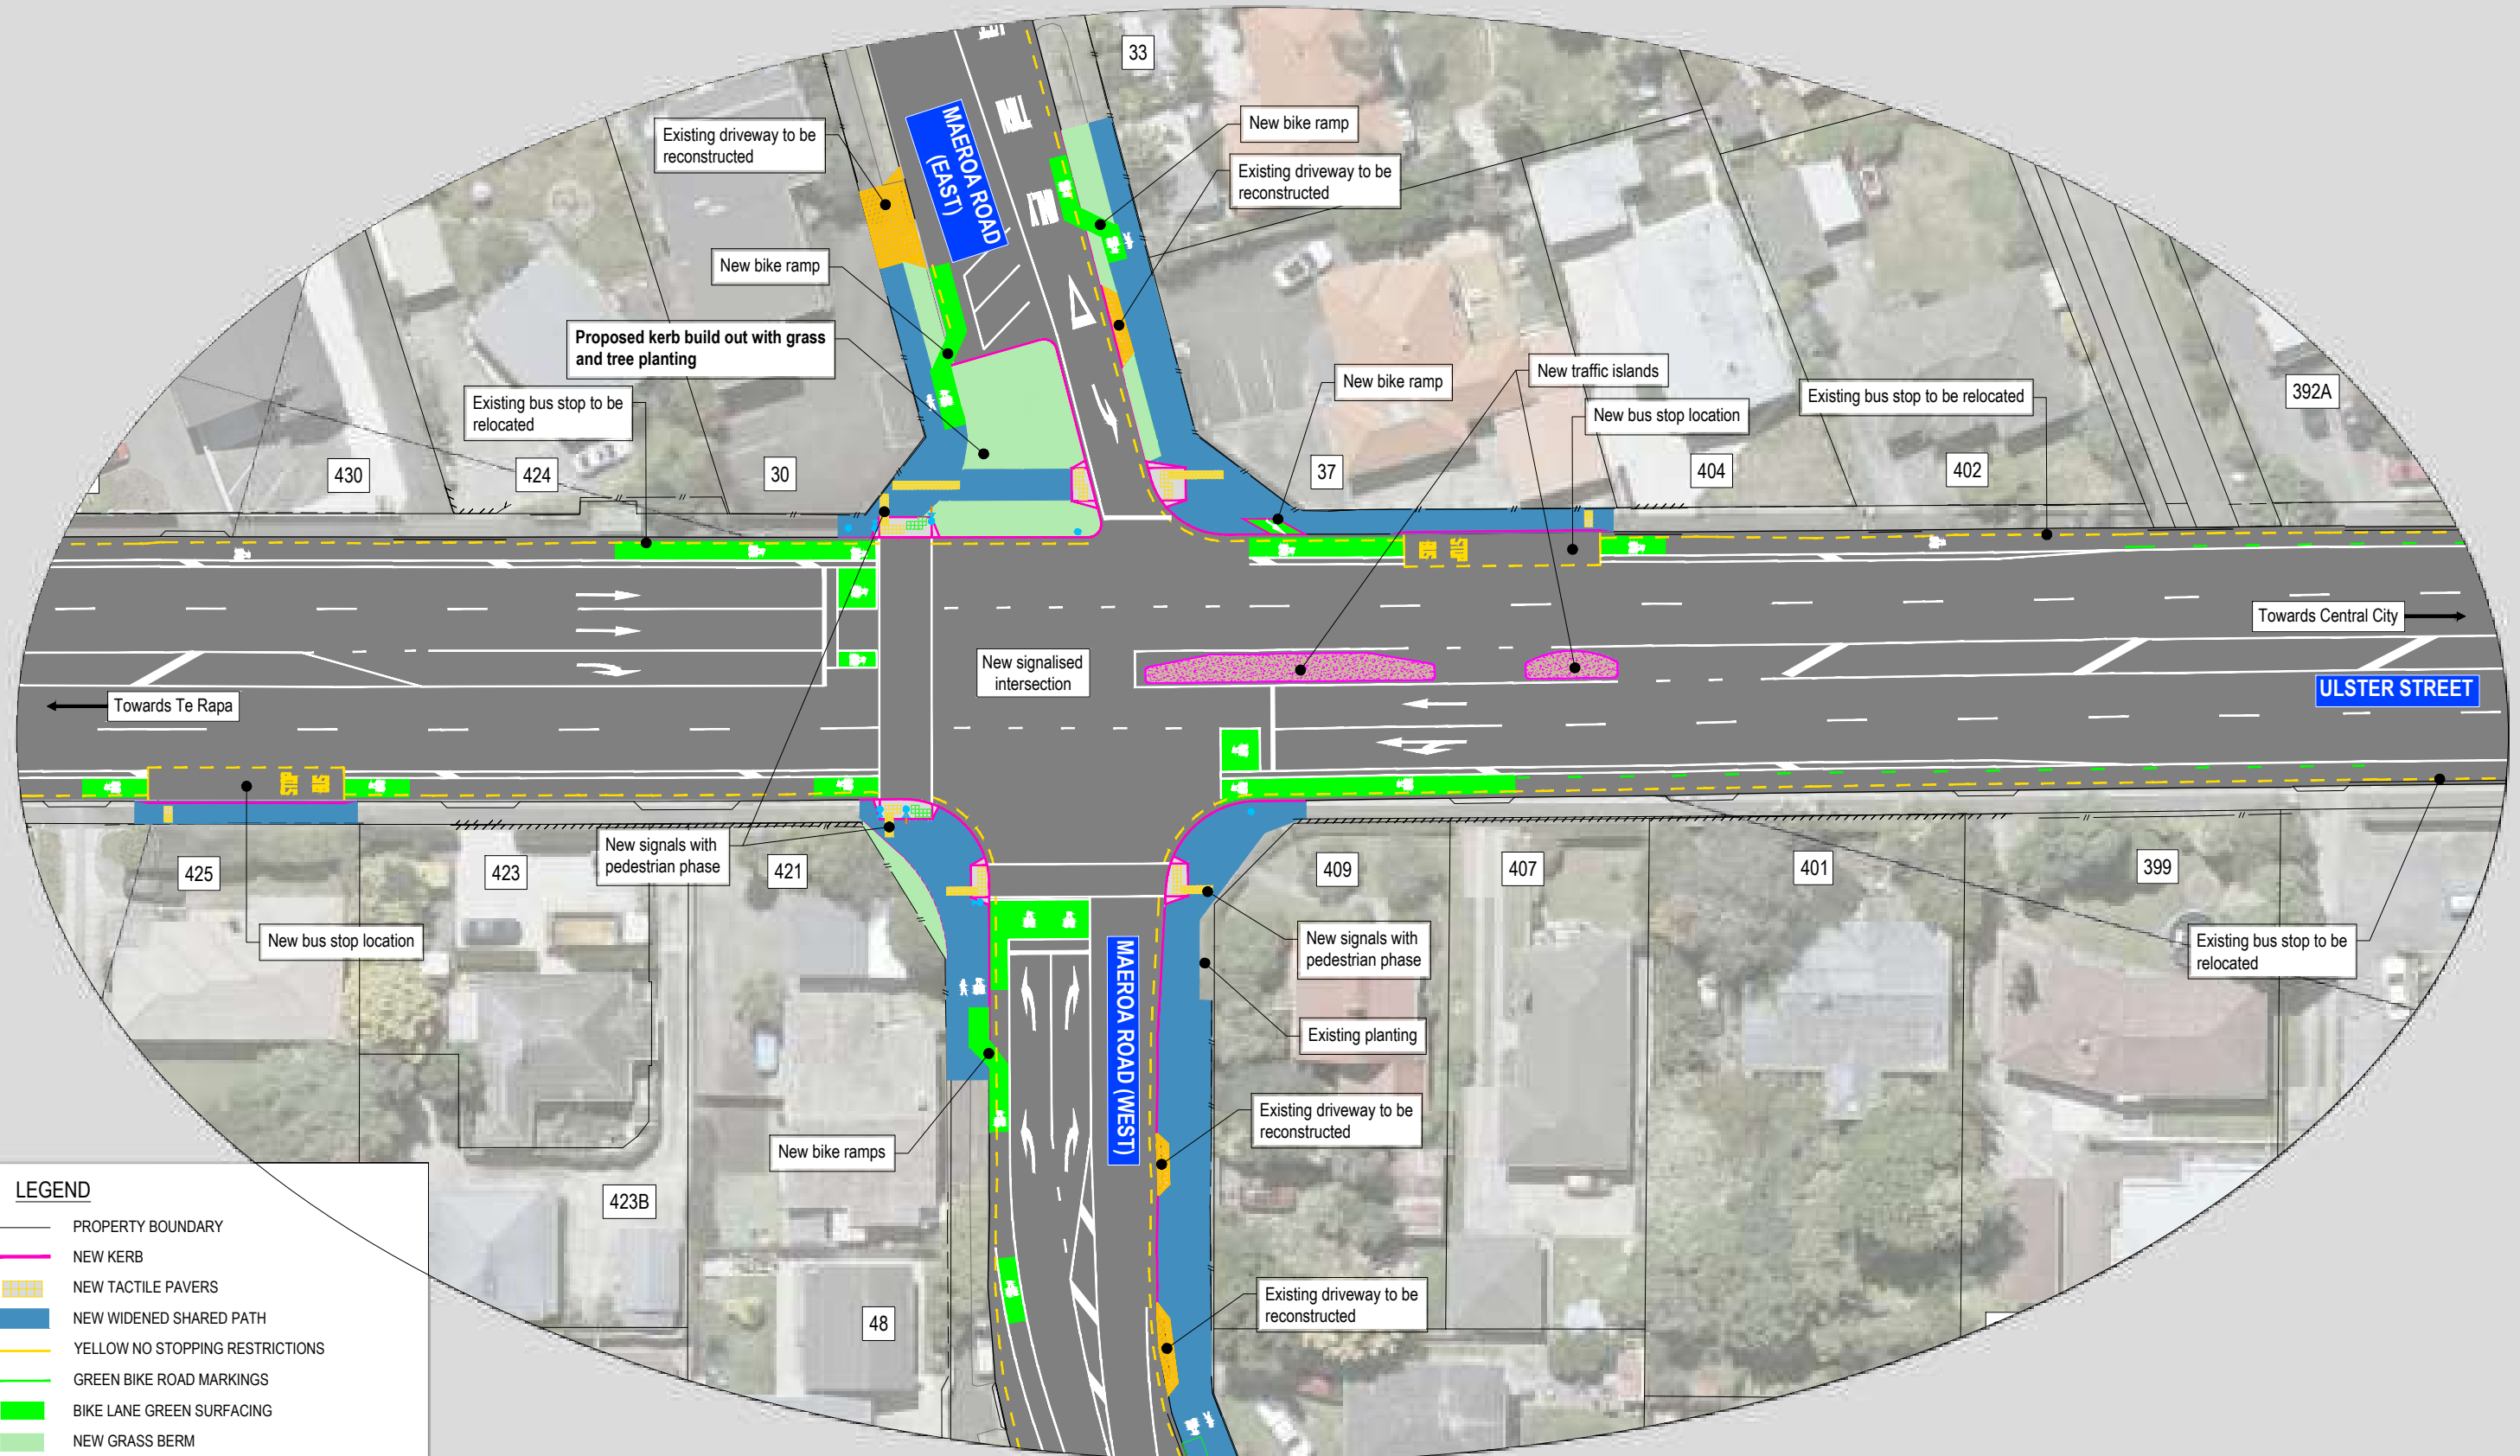

- LEGEND**
- PROPERTY BOUNDARY
 - NEW KERB
 - NEW TACTILE PAVES
 - NEW WIDENED SHARED PATH
 - YELLOW NO STOPPING RESTRICTIONS
 - GREEN BIKE ROAD MARKINGS
 - BIKE LANE GREEN SURFACING
 - NEW GRASS BERM
 - PROPOSED CYCLIST OFF RAMP
 - PROPOSED WHITE ROAD MARKING

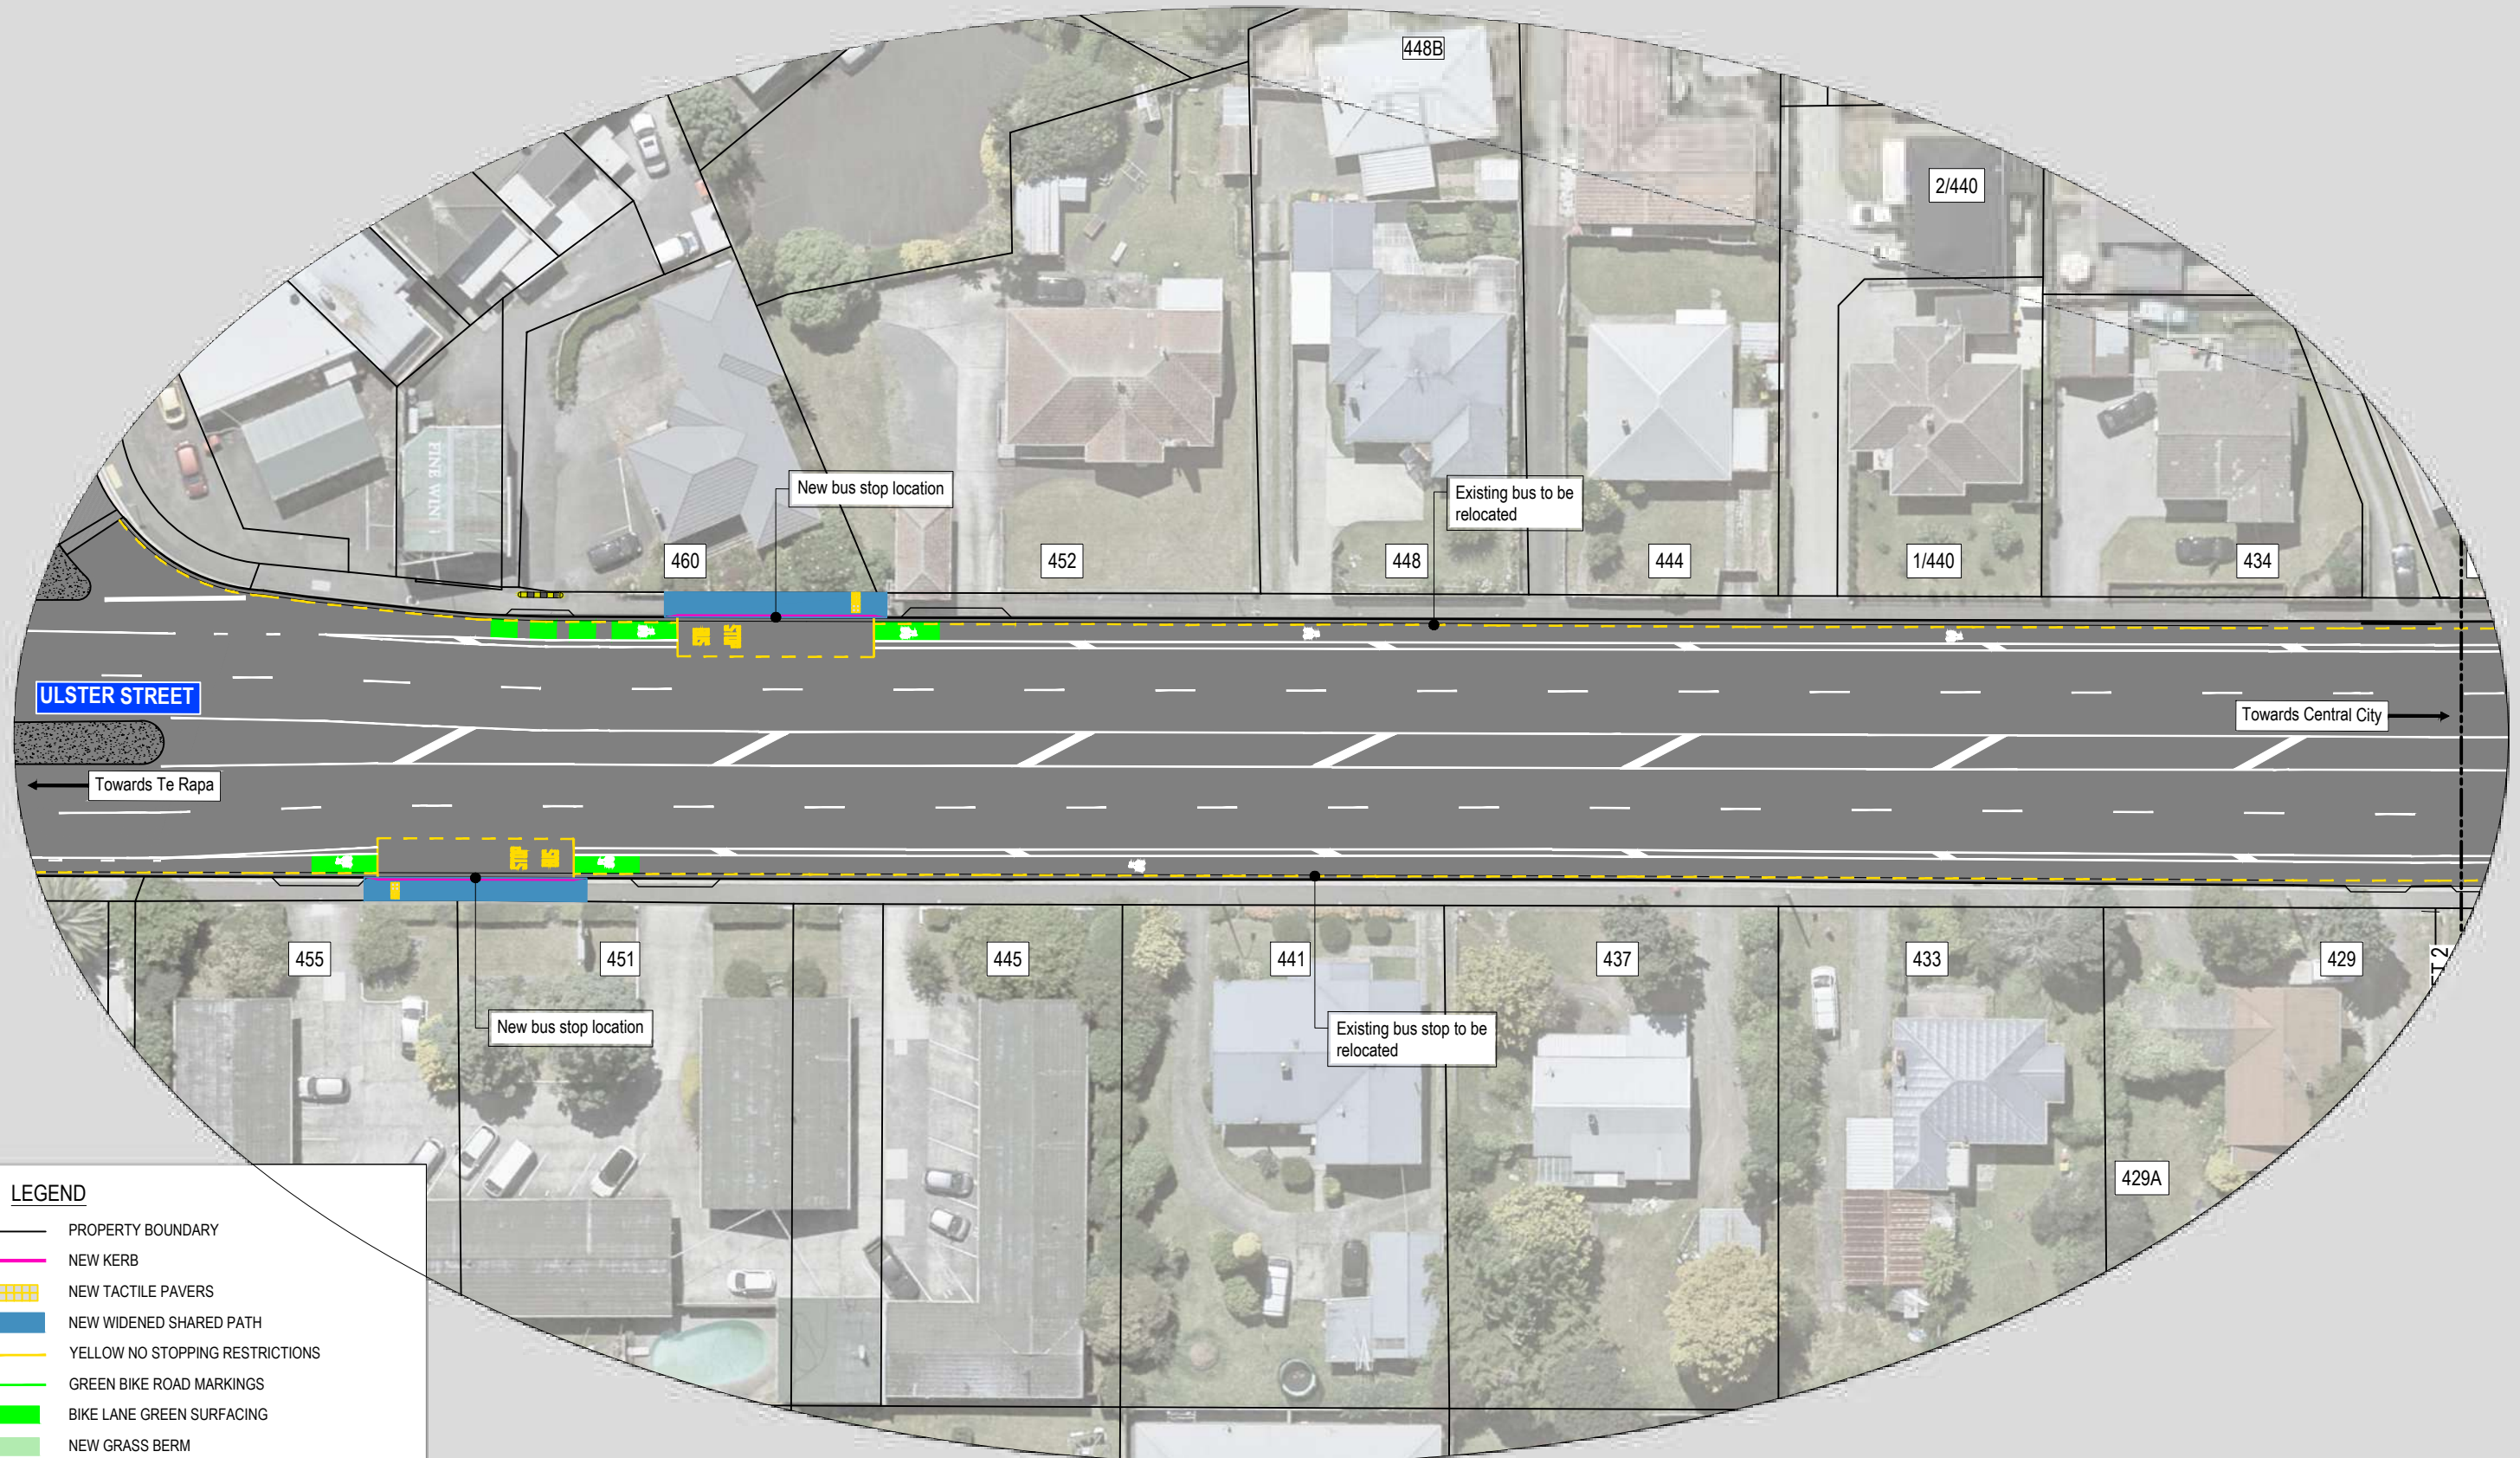

LEGEND

- PROPERTY BOUNDARY
- NEW KERB
- NEW TACTILE PAVERS
- NEW WIDENED SHARED PATH
- YELLOW NO STOPPING RESTRICTIONS
- GREEN BIKE ROAD MARKINGS
- BIKE LANE GREEN SURFACING
- NEW GRASS BERM
- PROPOSED CYCLIST OFF RAMP
- PROPOSED WHITE ROAD MARKING